RESIDENTIAL/COMMERCIAL DRIVEWAY LAYOUT

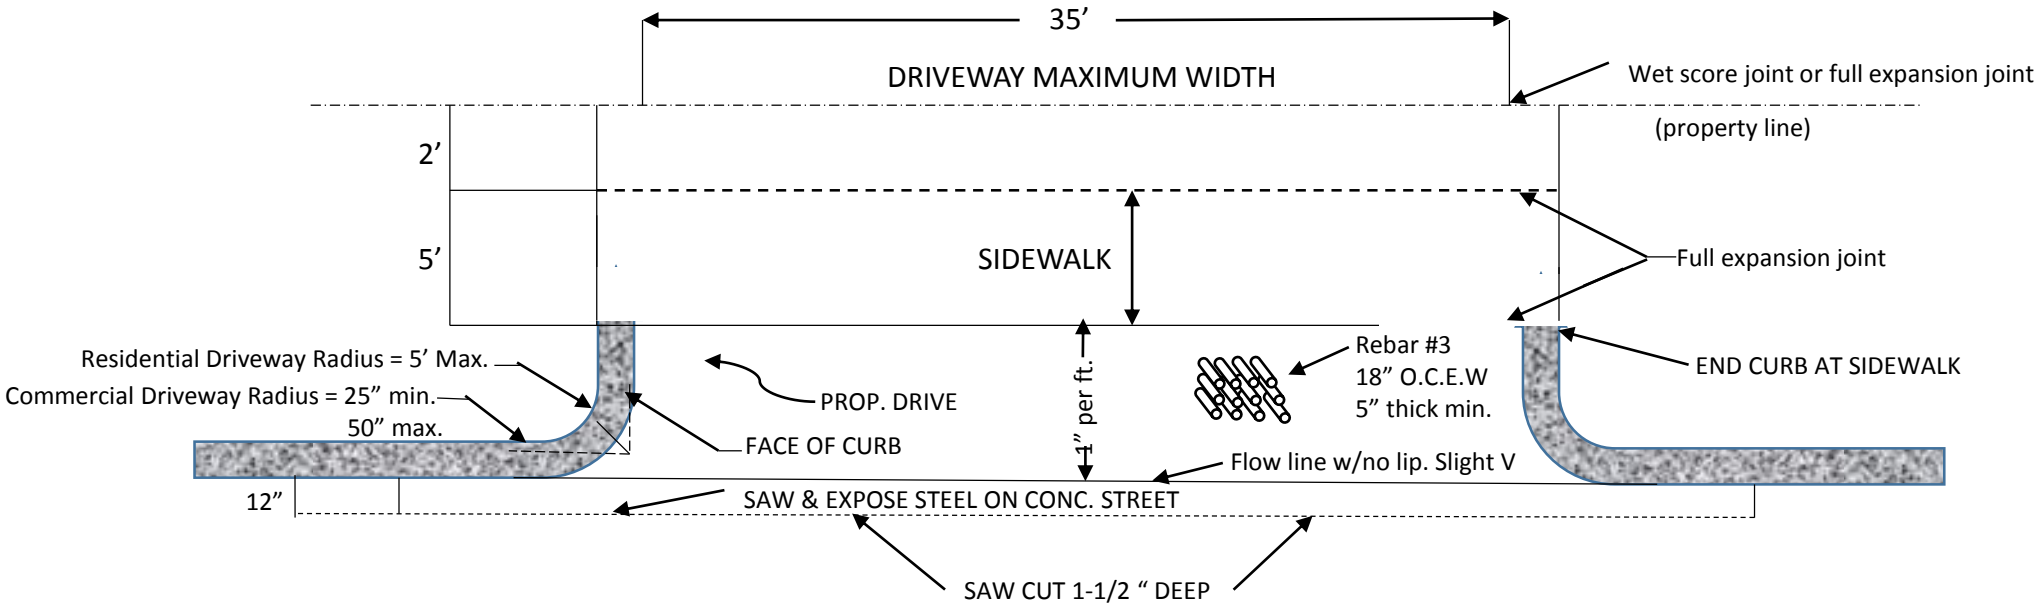
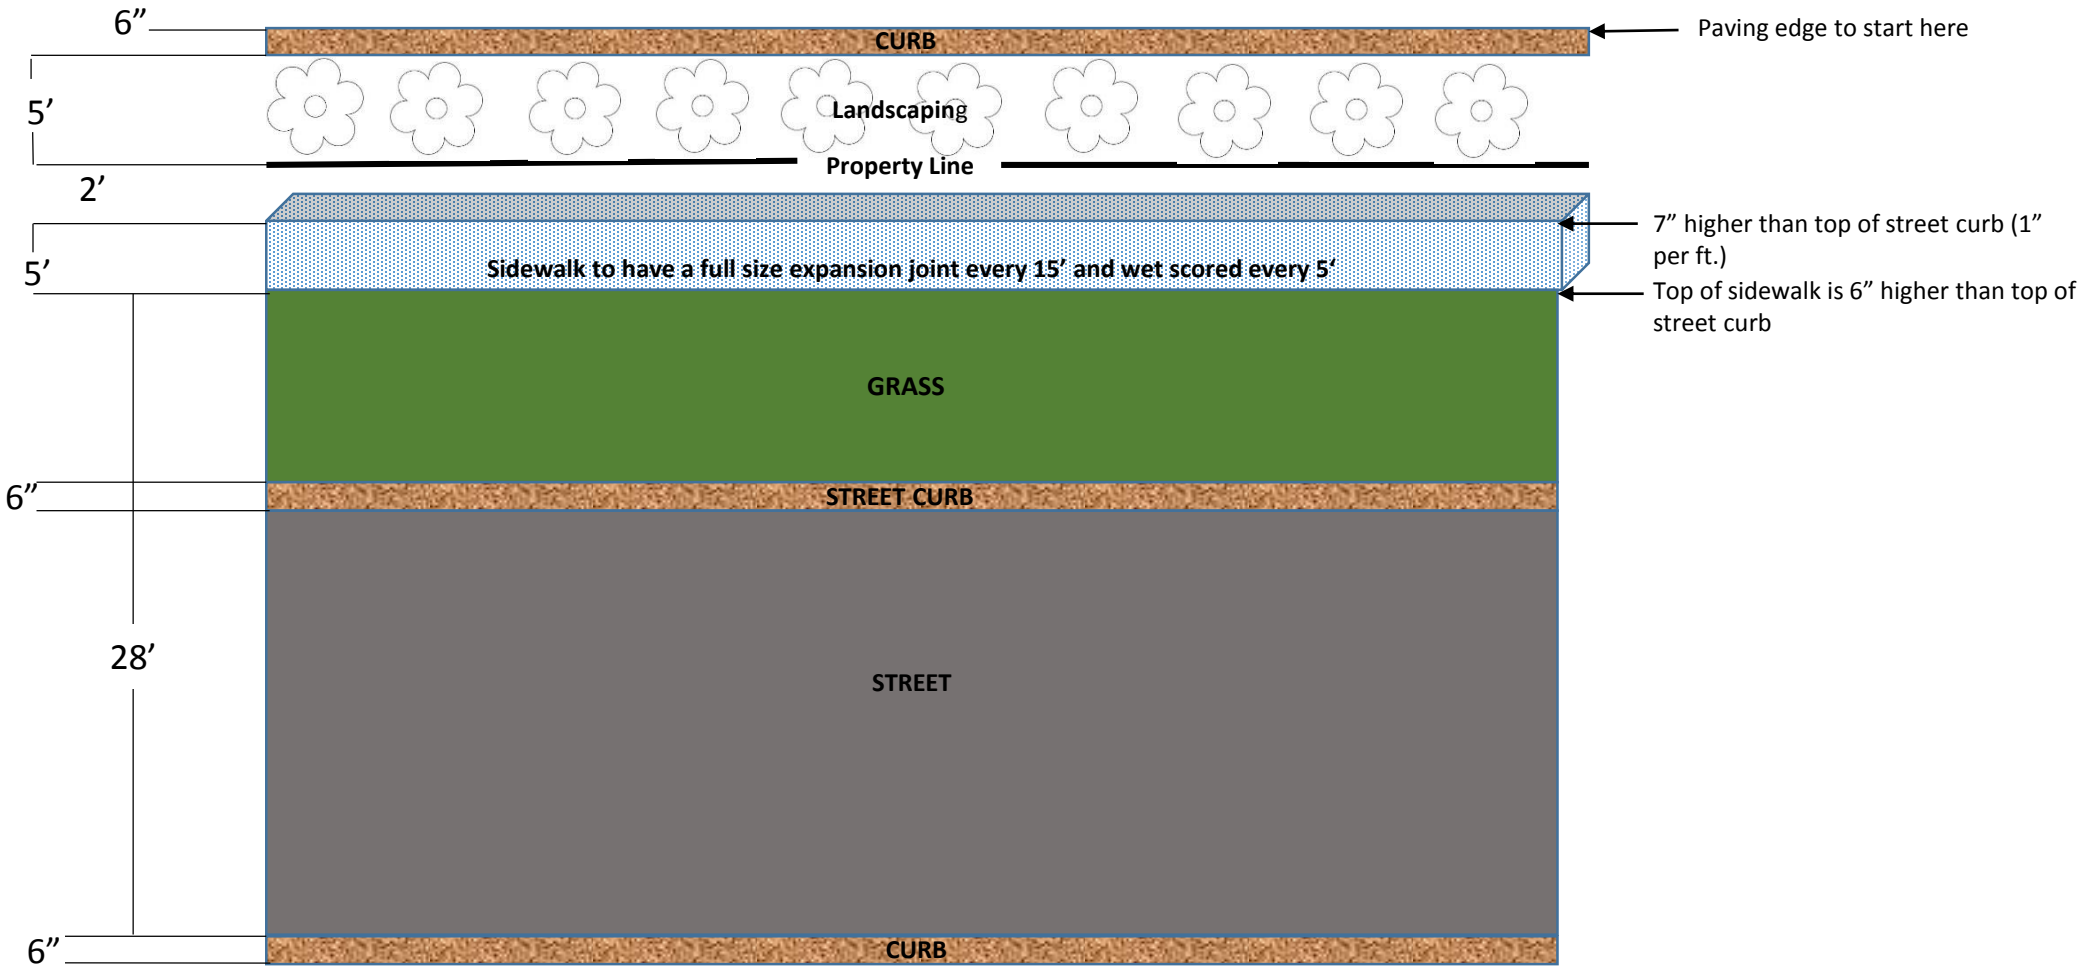
SIDE WALKS
(Typical)